# BATTERED WOMEN'S SHELTER - PHASE II

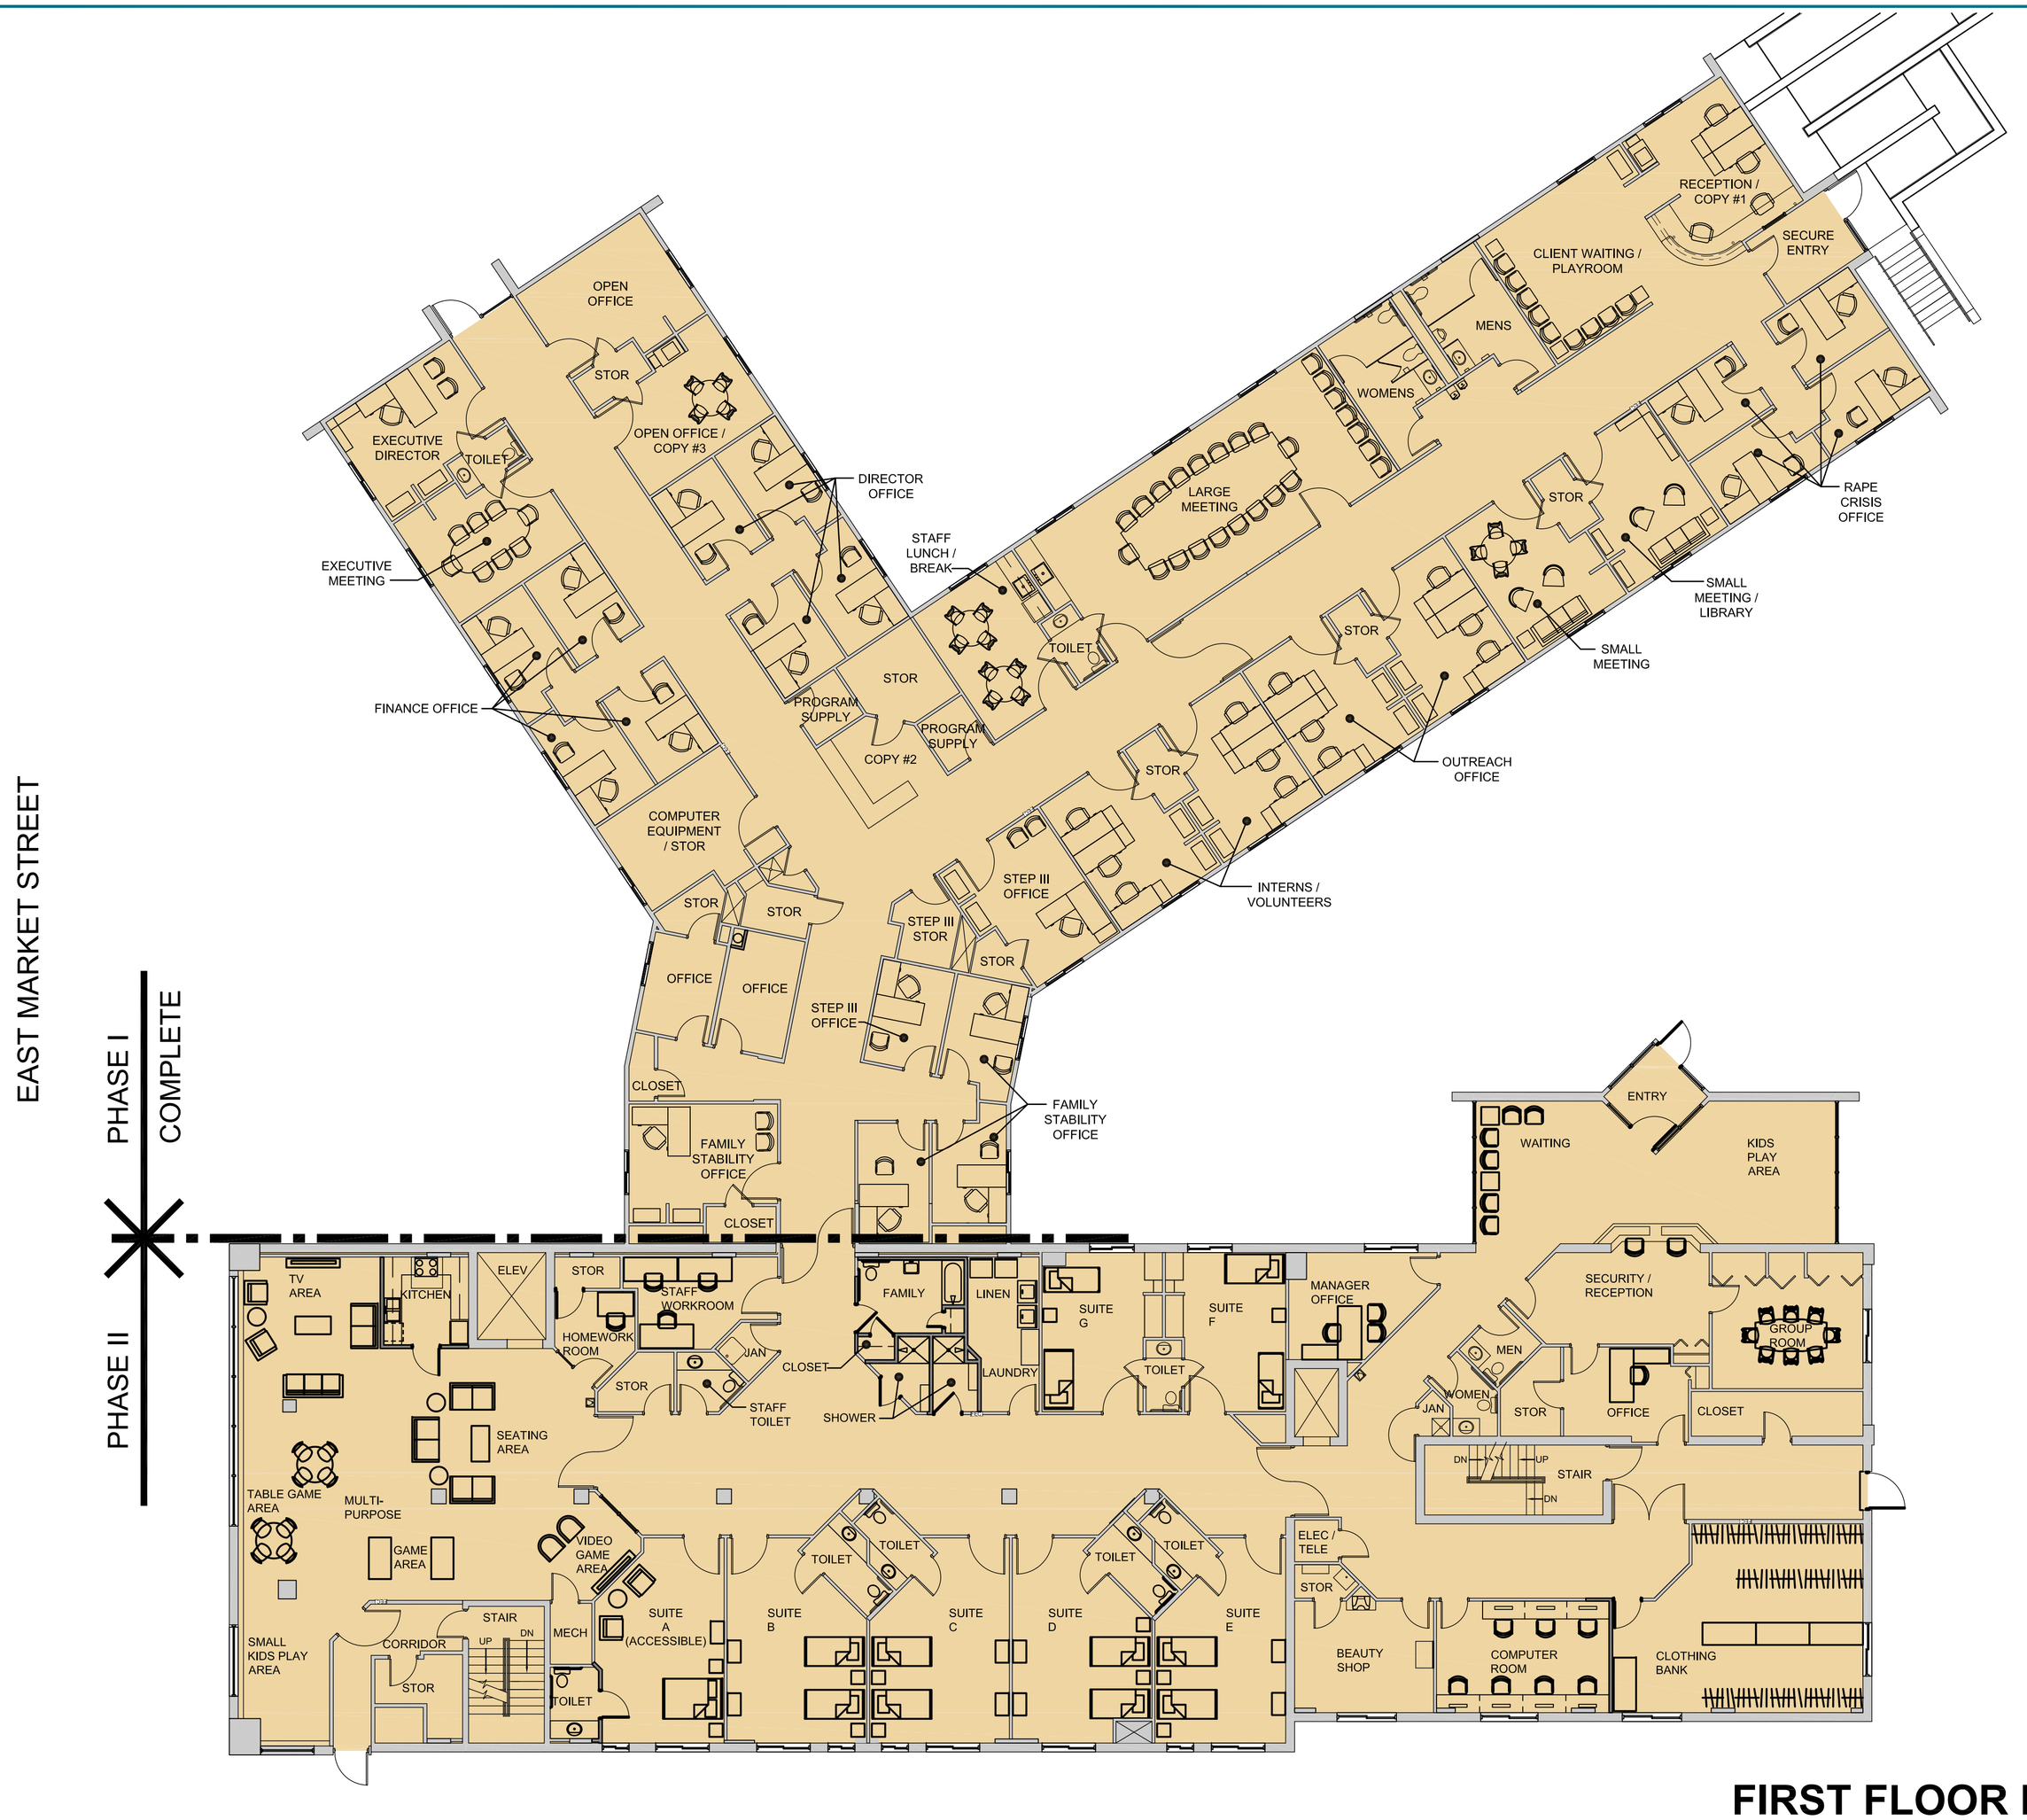


## FIRST FLOOR PLAN

0' 4' 8' 16'

TC Architects